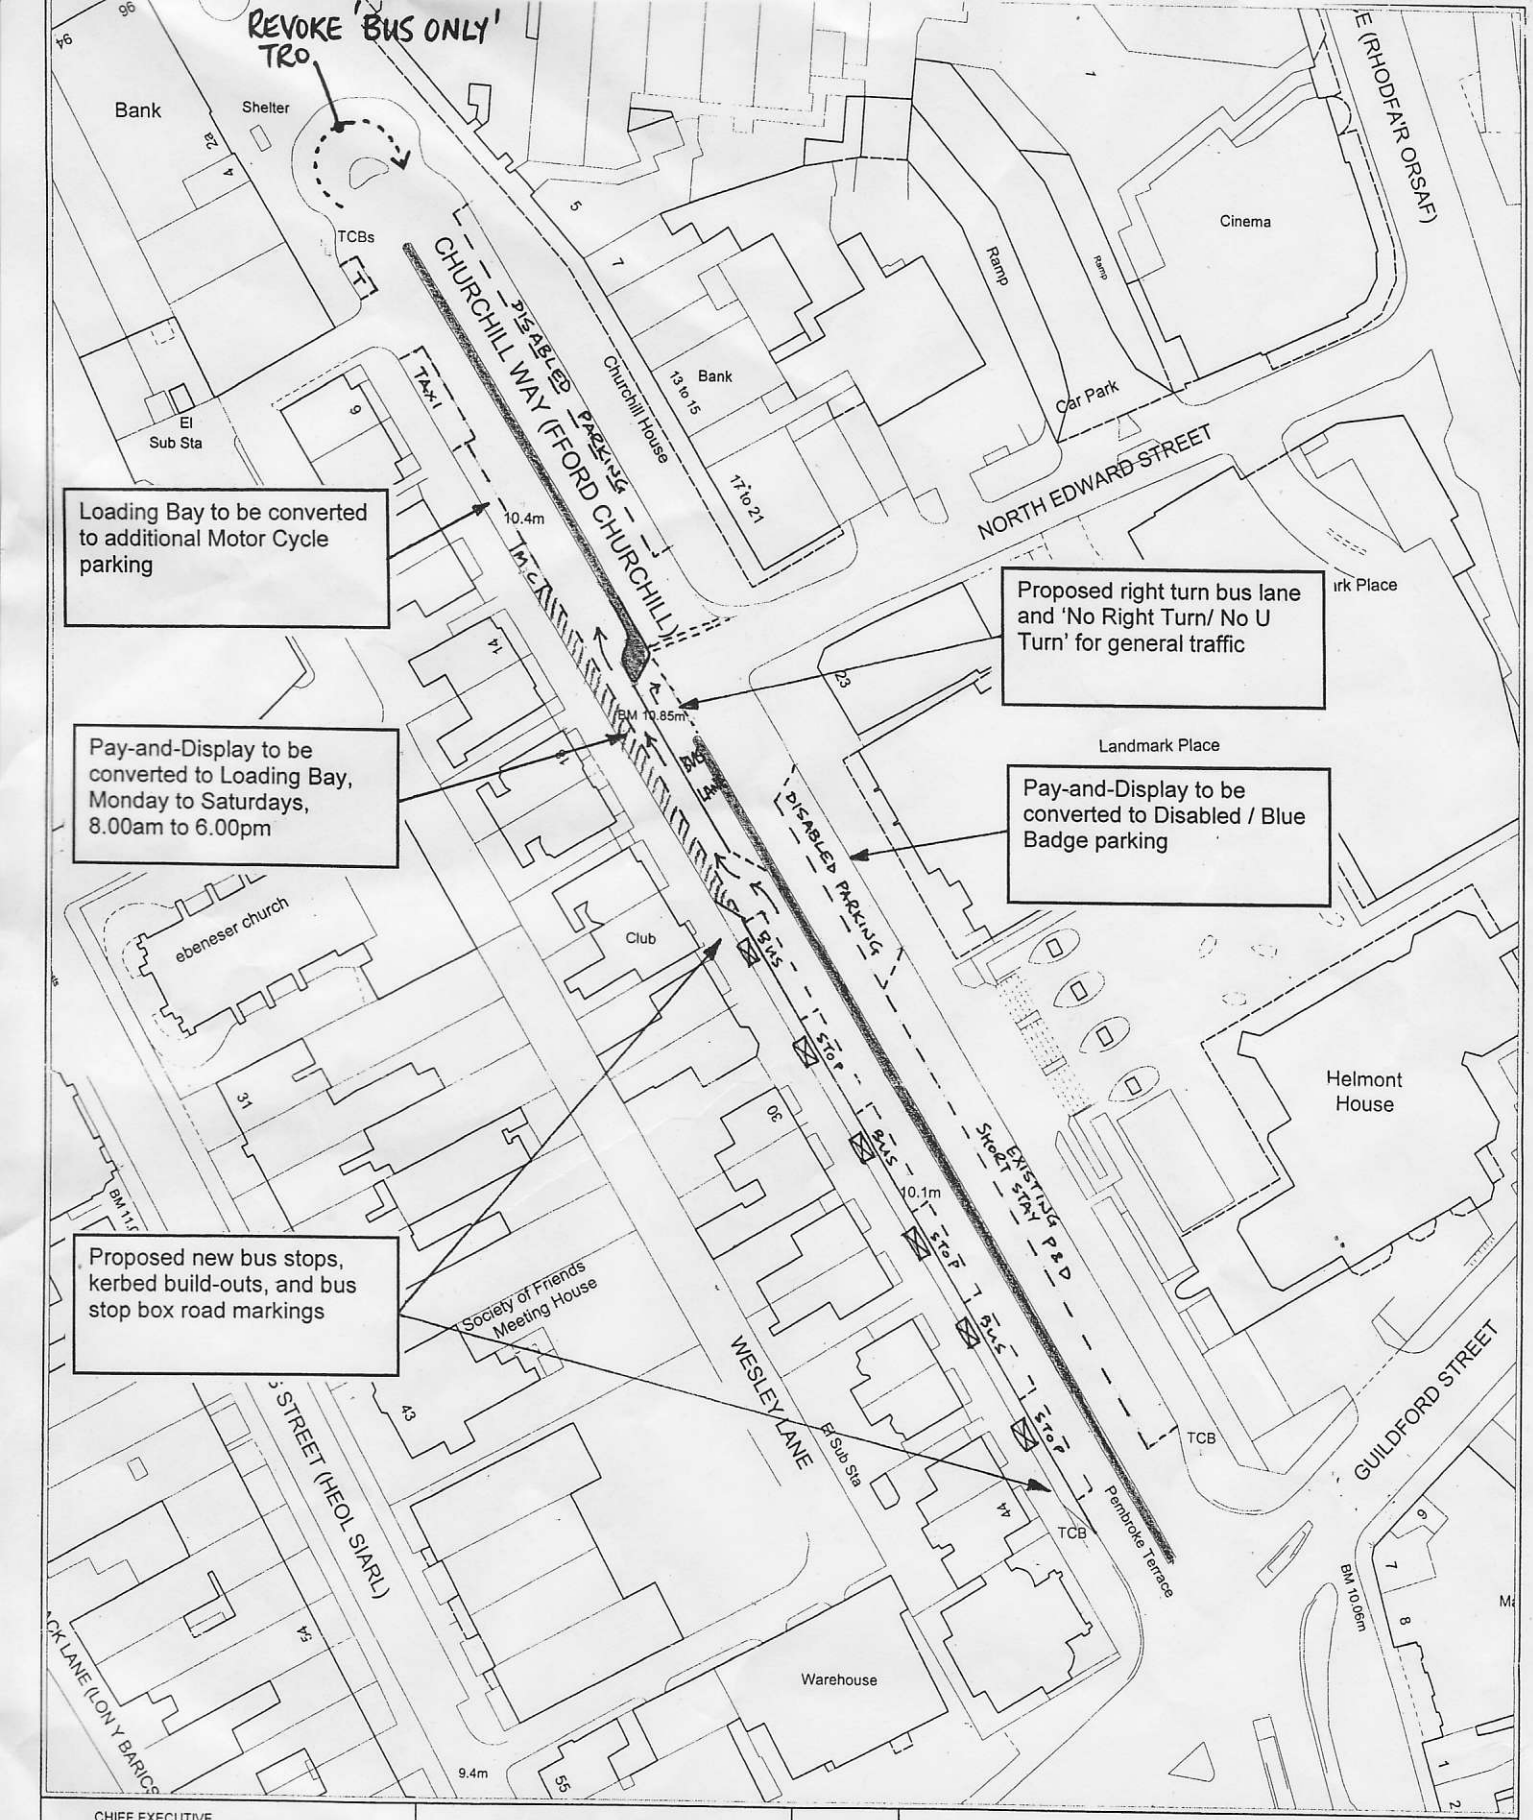

CHIEF EXECUTIVE
Byron Davies: B.Sc.(HONS), M.Phil., C.Eng., F.I.C.E., FIMgt.
County Hall
Atlantic Wharf
Cardiff CF10 4UW
tel: 029 20872000

Reproduced from Ordnance Survey material with the permission of Ordnance Survey the Controller of Her Majesty's Stationery Office c Crown Copyright. Unauthorisedreproduction infringes Crown Copyright and may lead to prosecution or civil proceedings.

This copy is produced specifically to supply County Council information NO further copies may be made.

100023376 (2005).

CARDIFF COUNTY COUNCIL
CYNGOR SIR CAERDYDD

CARDIFF
CAERDYDD

N
W E
S

Title:

CHURCHILL WAY
TRO MODIFICATIONS
VERSION 2

Drawn by: SLC
Date: 16/09/08
Scale: 1:750
Centre Coords: 318663 / 176471
Drawing No.: A1653/002